Swine Shade - FFA

20' X 30'
600 Sq Feet

2011 Fair

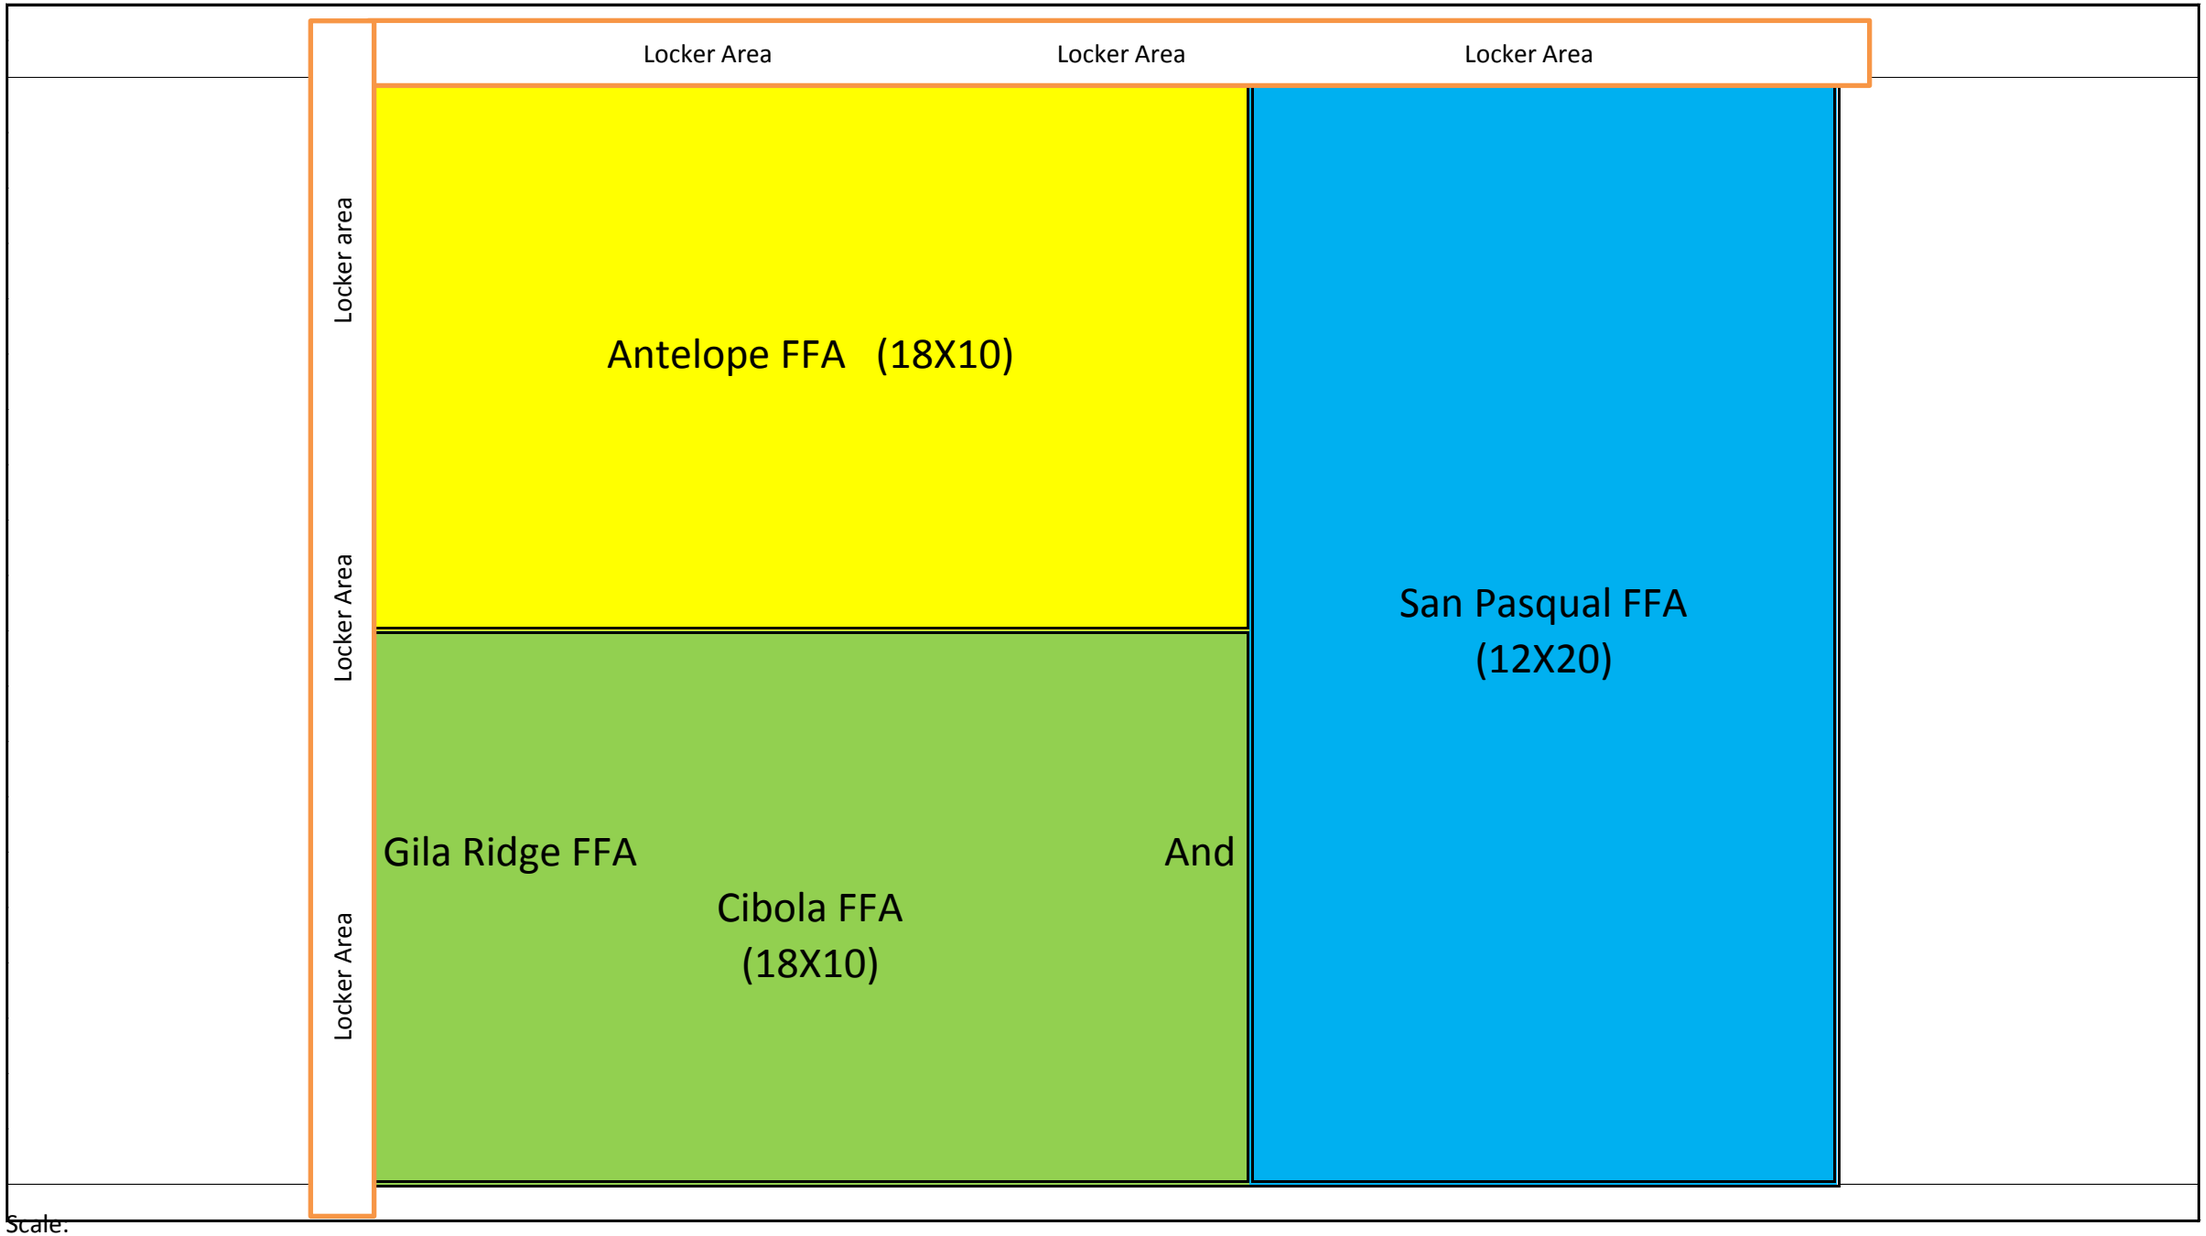

Scale:
Row Width = 1'
Column Width = 3'

Junior Livestock Committee